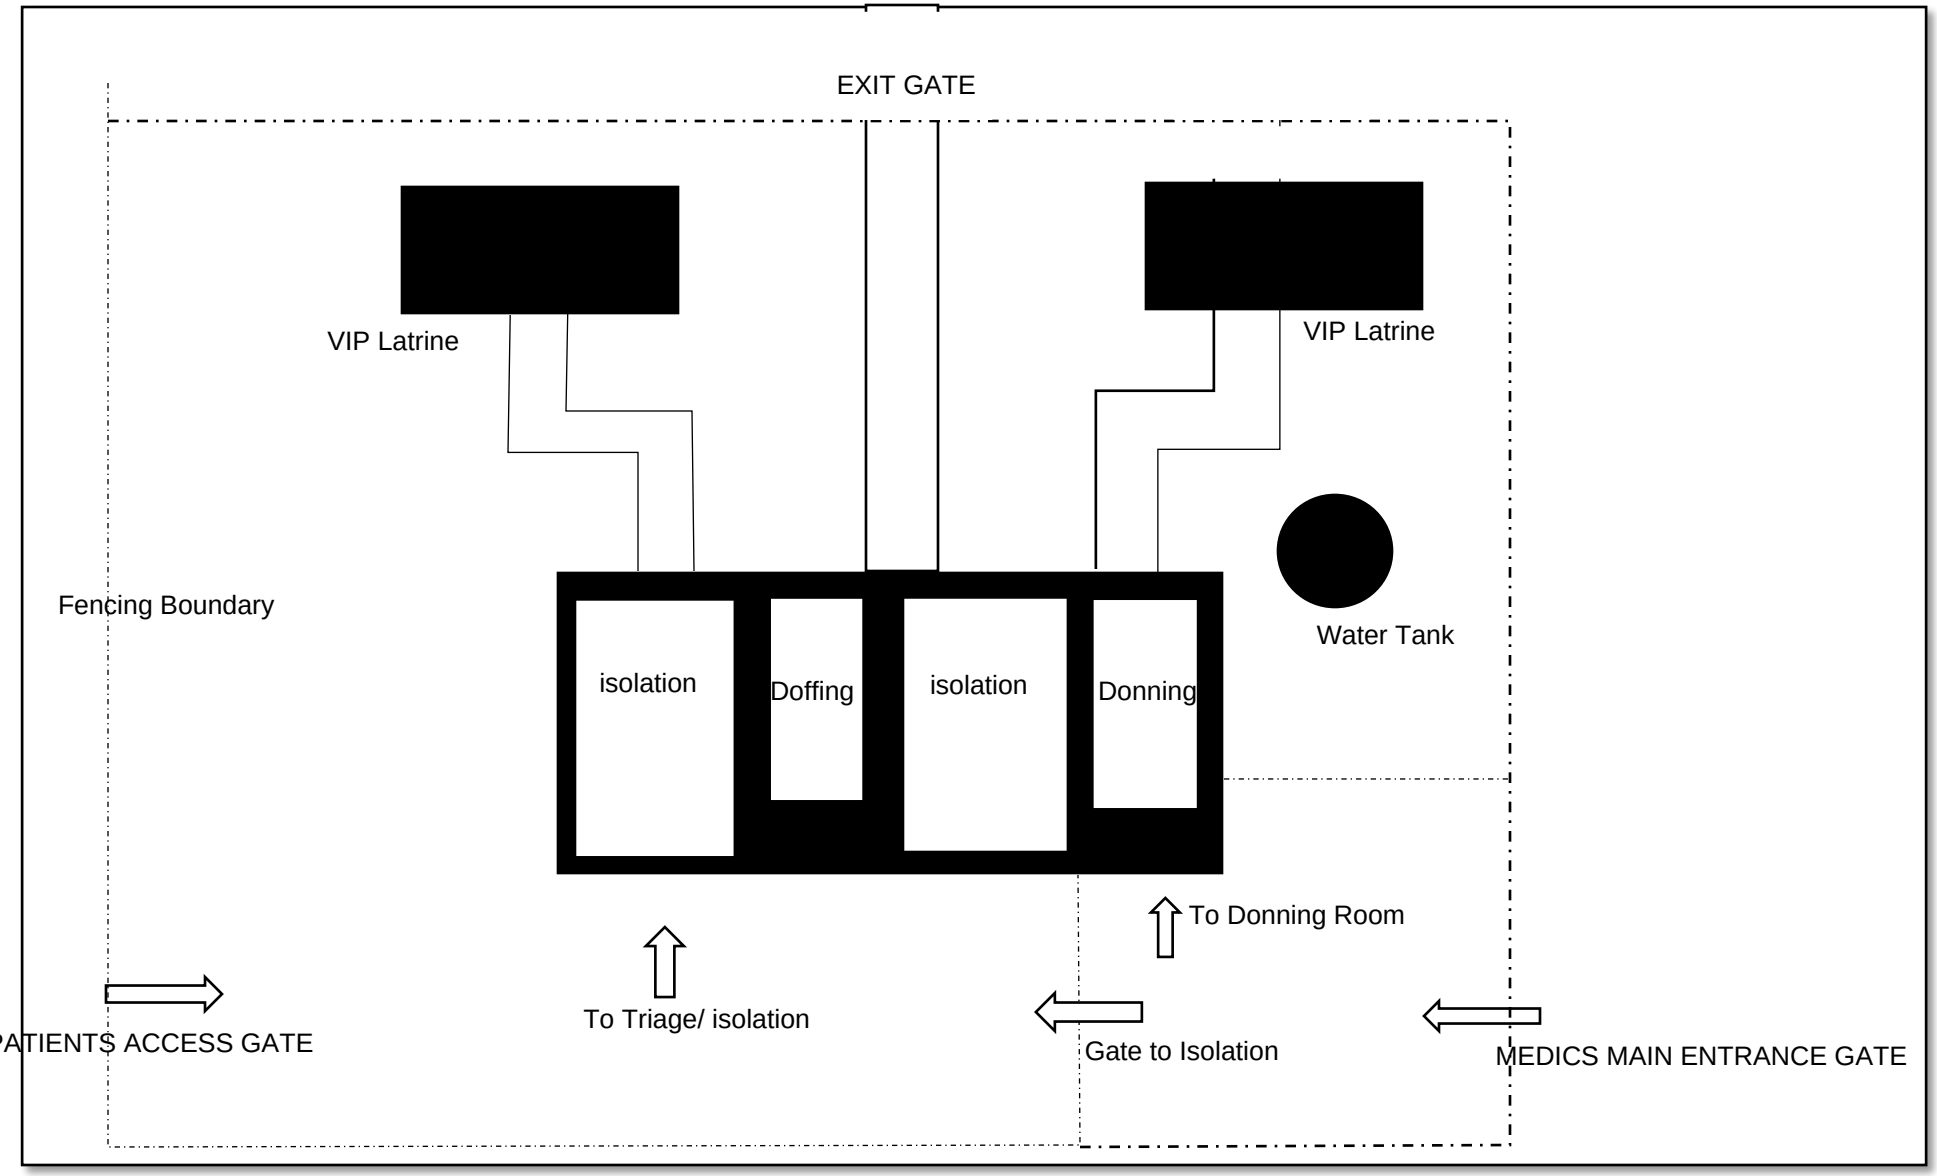

PROJECT	FUNDER	IMPLEMENTER	LOCATION:	DRAWNINGS:	LEGEND	REVISION NOTES:
DESIGN ISOLATION UNIT	ECO	INTERNATIONAL RESCUE COMMITTEE		Ground plan	DRAWN BY: IRC ENGINEER- MI; CHECKED:	JOB ID: